

[illegible]


BOUNDARY SURVEY & ADMINISTRATIVE
TYPE "E"
FOR
BYRON & MARY TICEN
BARBARA TICEN & ROBERT THRASHER

FIELD CREW SPARKS, D J & S
DRAWN BY DLS
COMPUTED BY BG
DATE NOVEMBER, 2006


BOUNDARY SURVEY
ADMINISTRATIVE TYPE "E"

BEST
1 OF 1

PROJECT NO. 5740

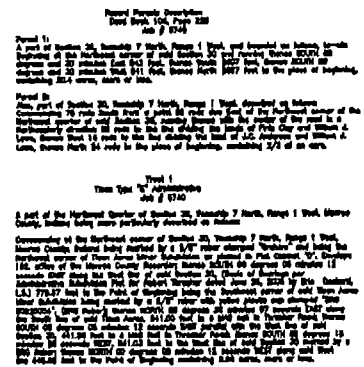[illegible][illegible][illegible]


Stephen Smith P.E., L.S.
Terry Quillman
Dan Neubecker, L.A.

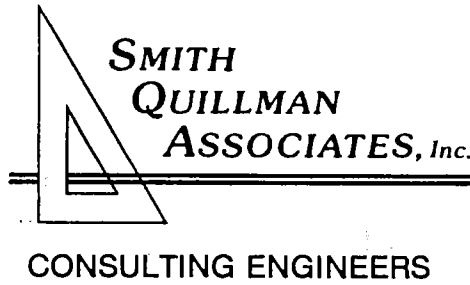

P.O. Box 155
4625 E. Morningside Dr.
Bloomington, IN 47402
812-336-6536

Civil Engineering, Land Surveying, and Land Planning Services for Land Development, Sewers, Water and Transportation

BOUNDARY SURVEY FOR ROSE MOORE 654-B

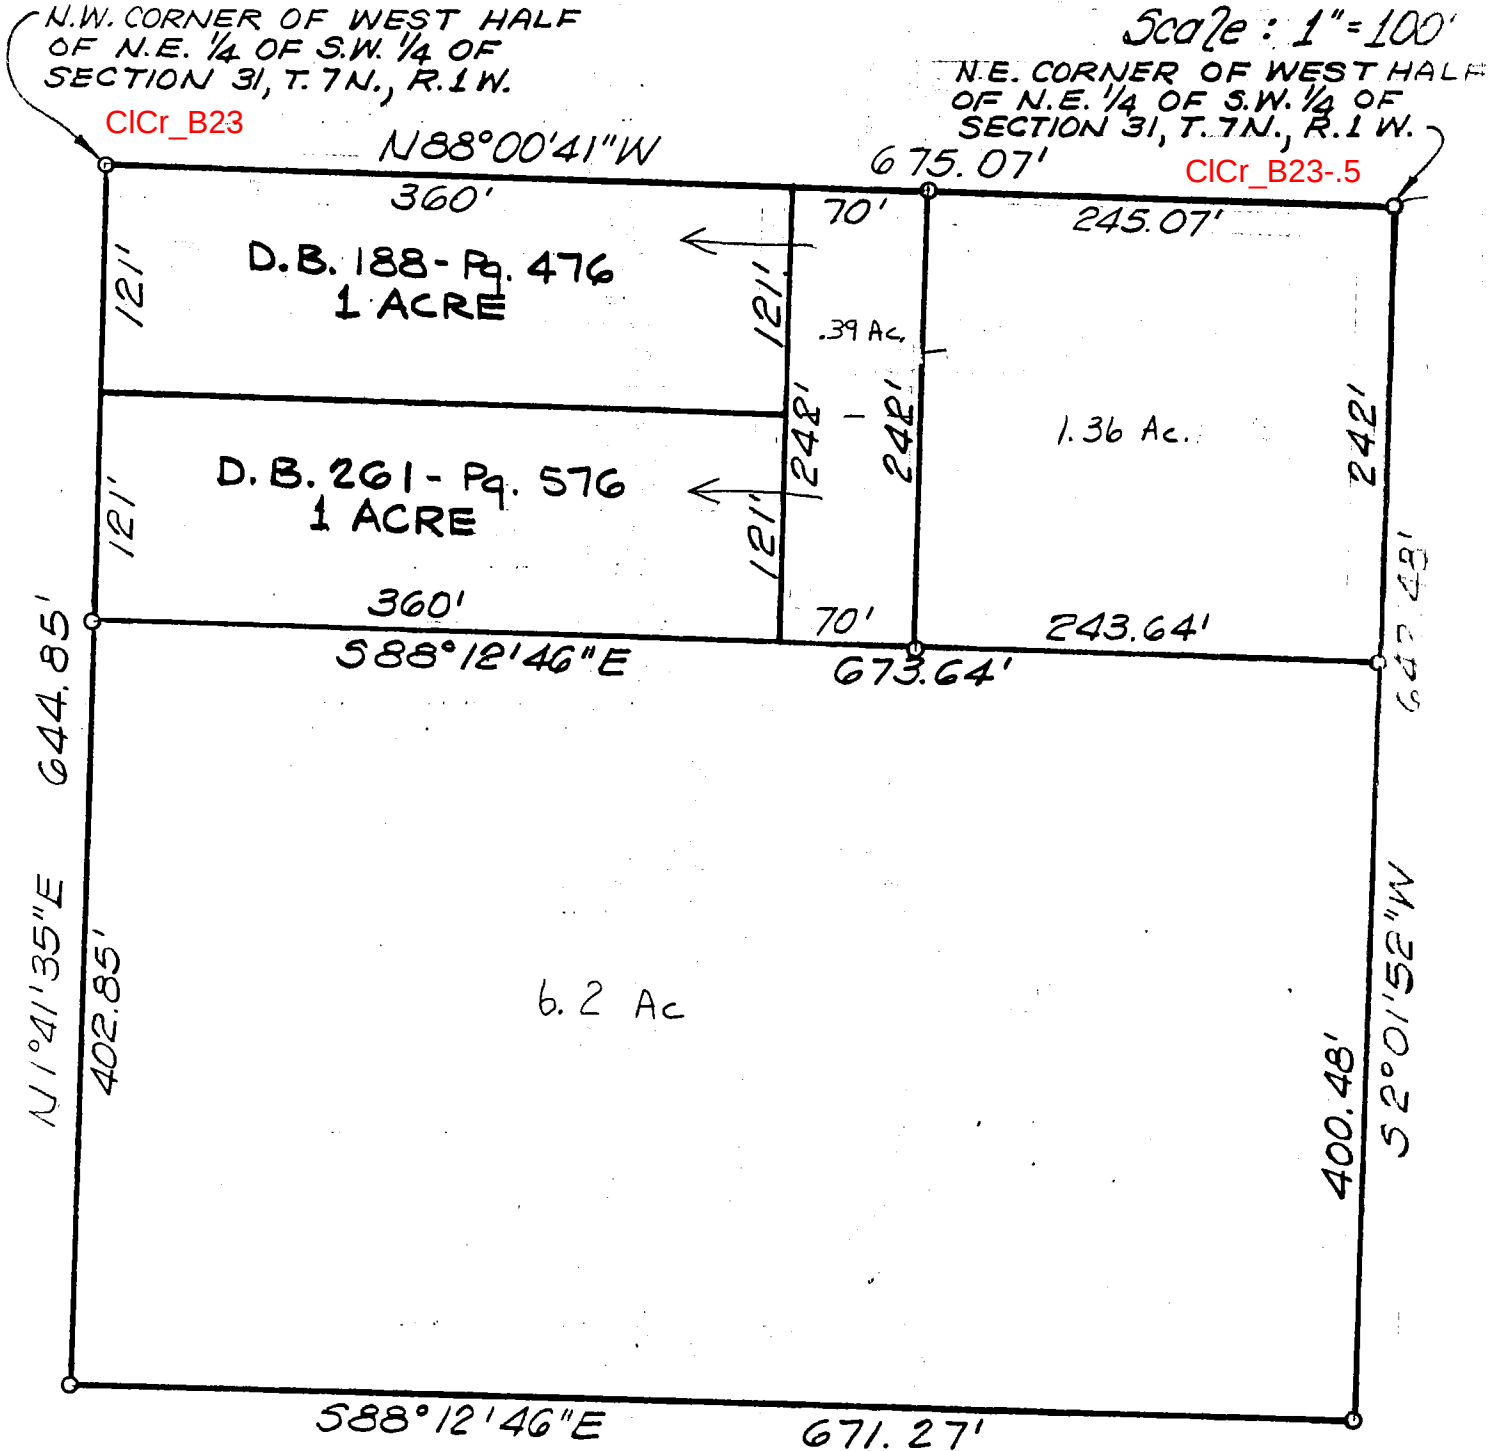


FILED

SEP 18 1985


Rodney J. Brown
Surveyor Monroe County, Indiana

Radney F. Brown
Auditor Monroe County, Indiana

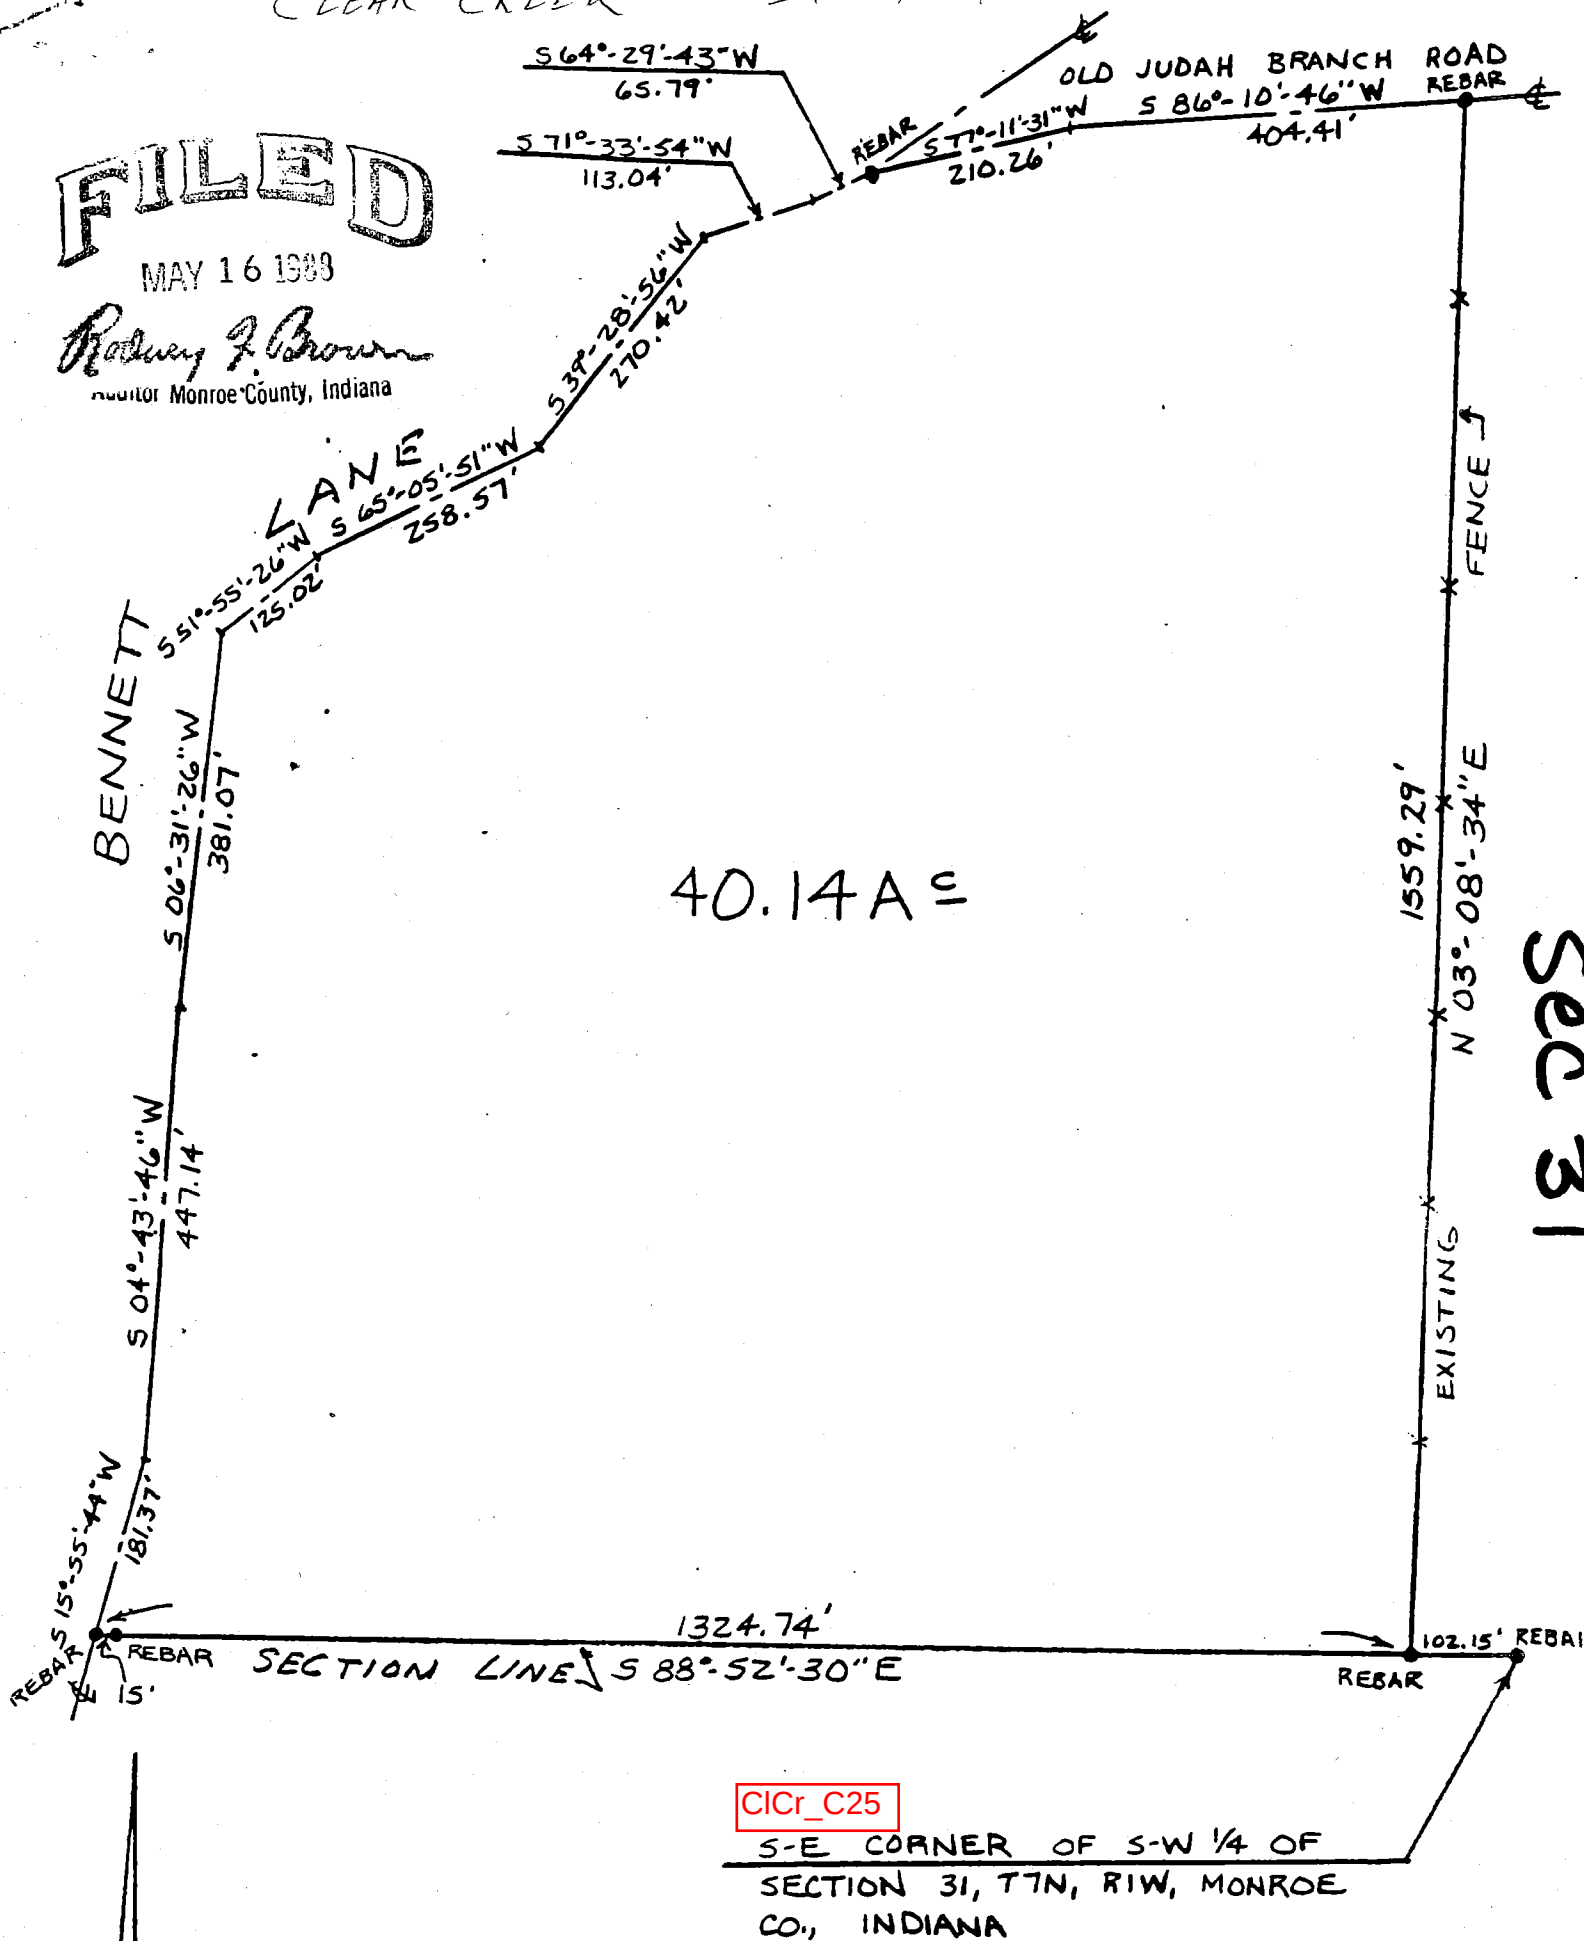

I, Lee Utt, hereby certify that I am a Land Surveyor licensed in compliance with the laws of the State of Indiana; that the above plat and attached description correctly represents a survey completed by me on April 19, 1988; that all monuments shown thereon actually exist; and that their location and type are, to the best of my knowledge, accurately shown.

SCALE: 1"=200'
WATSON

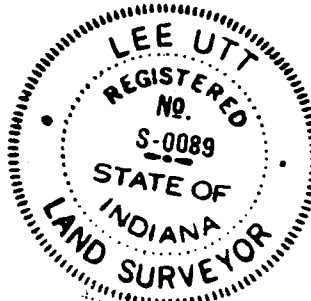

Lee Utt, R.L.S. #S0089, Indiana

500


LEE UTT
Registered Land Surveyor No. S0089, Indiana
Phone 332-6366
1604 S. Henderson Street
Bloomington, Indiana 47401


April 19, 1988

Legal description

Rick Watson

A part of the Southwest quarter of Section 31, Township 7 North, Range 1 West, Monroe County, Indiana, bounded and described as follows: Beginning at a rebar at the Southeast corner of said Southwest quarter; thence from said point of beginning and with the south line of said Southwest quarter and running North 88 degrees 52 minutes 30 seconds West for 102.15 feet and to a rebar marking the true point of beginning of this description; thence leaving said south line and with an existing fence line and running North 03 degrees 08 minutes 34 seconds East for 1559.29 feet and to a rebar in the centerline of the Old Judah Branch Road; thence with the centerline of said Old Judah Branch Road and running South 86 degrees 10 minutes 46 seconds West for 404.41 feet; thence South 77 degrees 11 minutes 31 seconds West for 210.26 feet and to a rebar marking the intersection of the Old Judah Branch Road and Bennett Lane; thence leaving the centerline of the Old Judah Branch Road and with the centerline of Bennett Lane and running South 64 degrees 29 minutes 43 seconds West for 65.79 feet; thence South 71 degrees 33 minutes 54 seconds West for 113.04 feet; thence South 39 degrees 28 minutes 56 seconds West for 270.42 feet; thence South 65 degrees 05 minutes 51 seconds West for 258.57 feet; thence South 51 degrees 55 minutes 26 seconds West for 125.02 feet; thence South 06 degrees 31 minutes 26 seconds West for 381.07 feet; thence South 04 degrees 43 minutes 46 seconds West for 447.14 feet; thence South 15 degrees 55 minutes 44 seconds West for 181.37 feet and to a rebar on the south line of said Southwest quarter; thence leaving the centerline of said Bennett Lane and running South 88 degrees 52 minutes 30 seconds East for 1324.74 feet and to the real point of beginning, passing a rebar at 15 feet. Containing 40.14 acres, more or less.

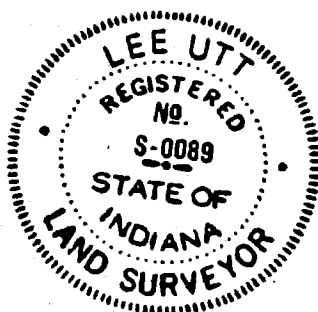

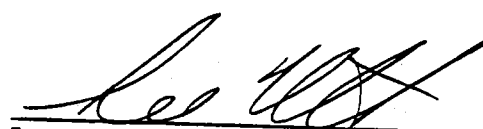
Lee Utt, R.L.S. #S0089, Indiana


BAR




SCALE: 1"=200'

WATSON

I, Lee Utt, hereby certify that I am a Land Surveyor in compliance with the laws of the State of Indiana; that the above plat and attached description correctly represents a survey completed by me on April 19, 1988; that all monuments shown thereon actually exist; and that their location and type are, to the best of my knowledge, accurately shown.

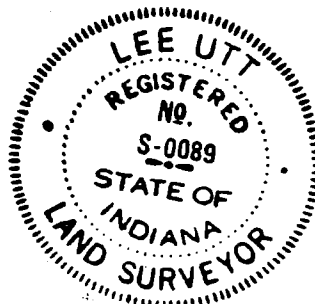

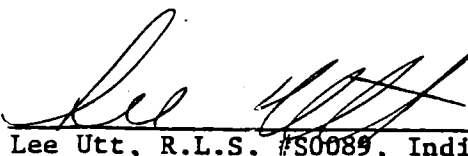
Lee Utt, R.L.S. #S0089, Indiana




LAND SURVEYING

(812) 334-8941

205 N. College Ave.
Suite 512
Bloomington, IN 47404

BASIS OF BEARINGS
SOUTH LINE of
SW $\frac{1}{4}$, NE $\frac{1}{4}$
ROTATED TO
N 90° E

CLIENT
HAZEL

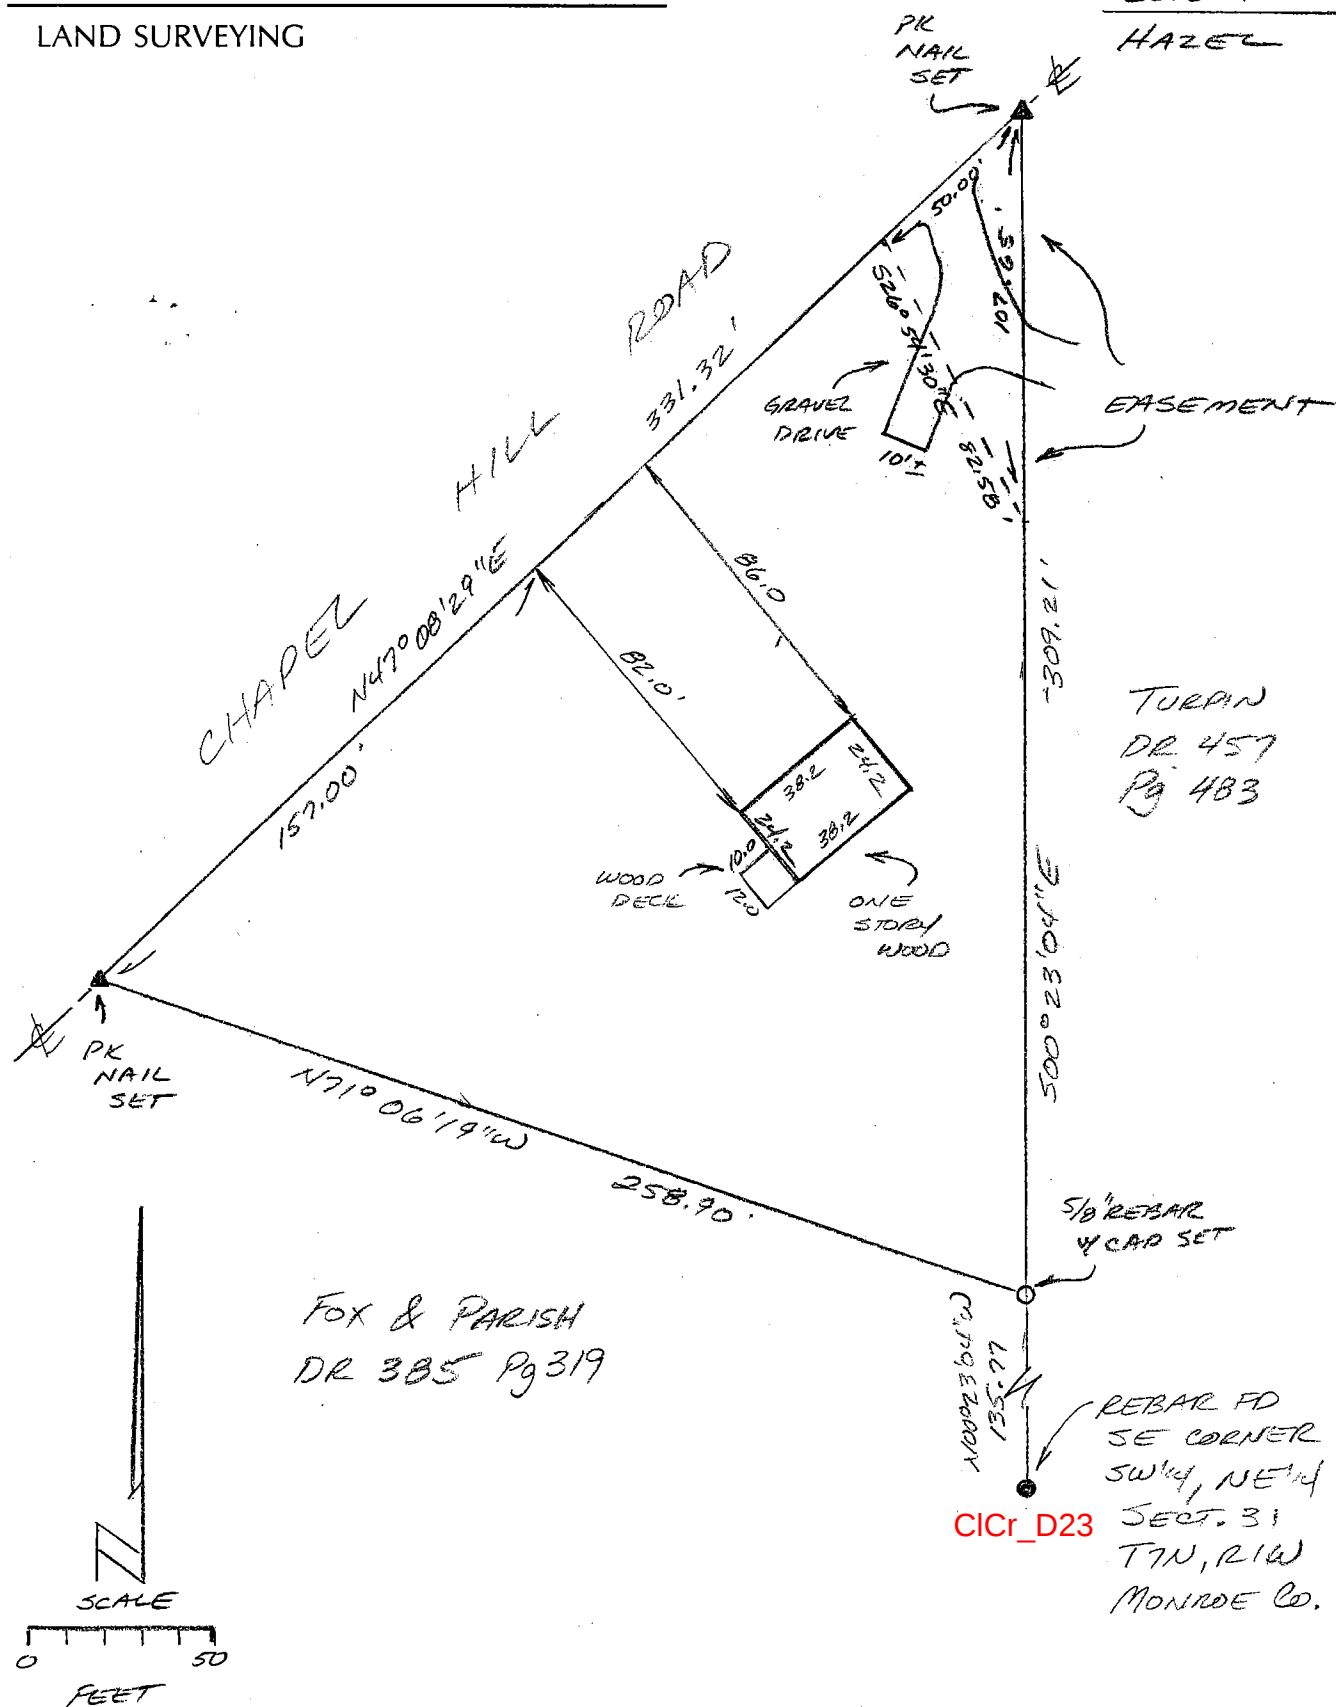

I, Steven W. Archer, hereby certify that I am a Registered Land Surveyor, licensed in compliance with the laws of the State of Indiana, and that the above plat and attached descriptions correctly represent a land survey completed by me on September 16, 1997, and that the monuments shown thereon actually exist and are to the best of my knowledge and belief accurately shown.

Steven W. Archer
RLS 8700094